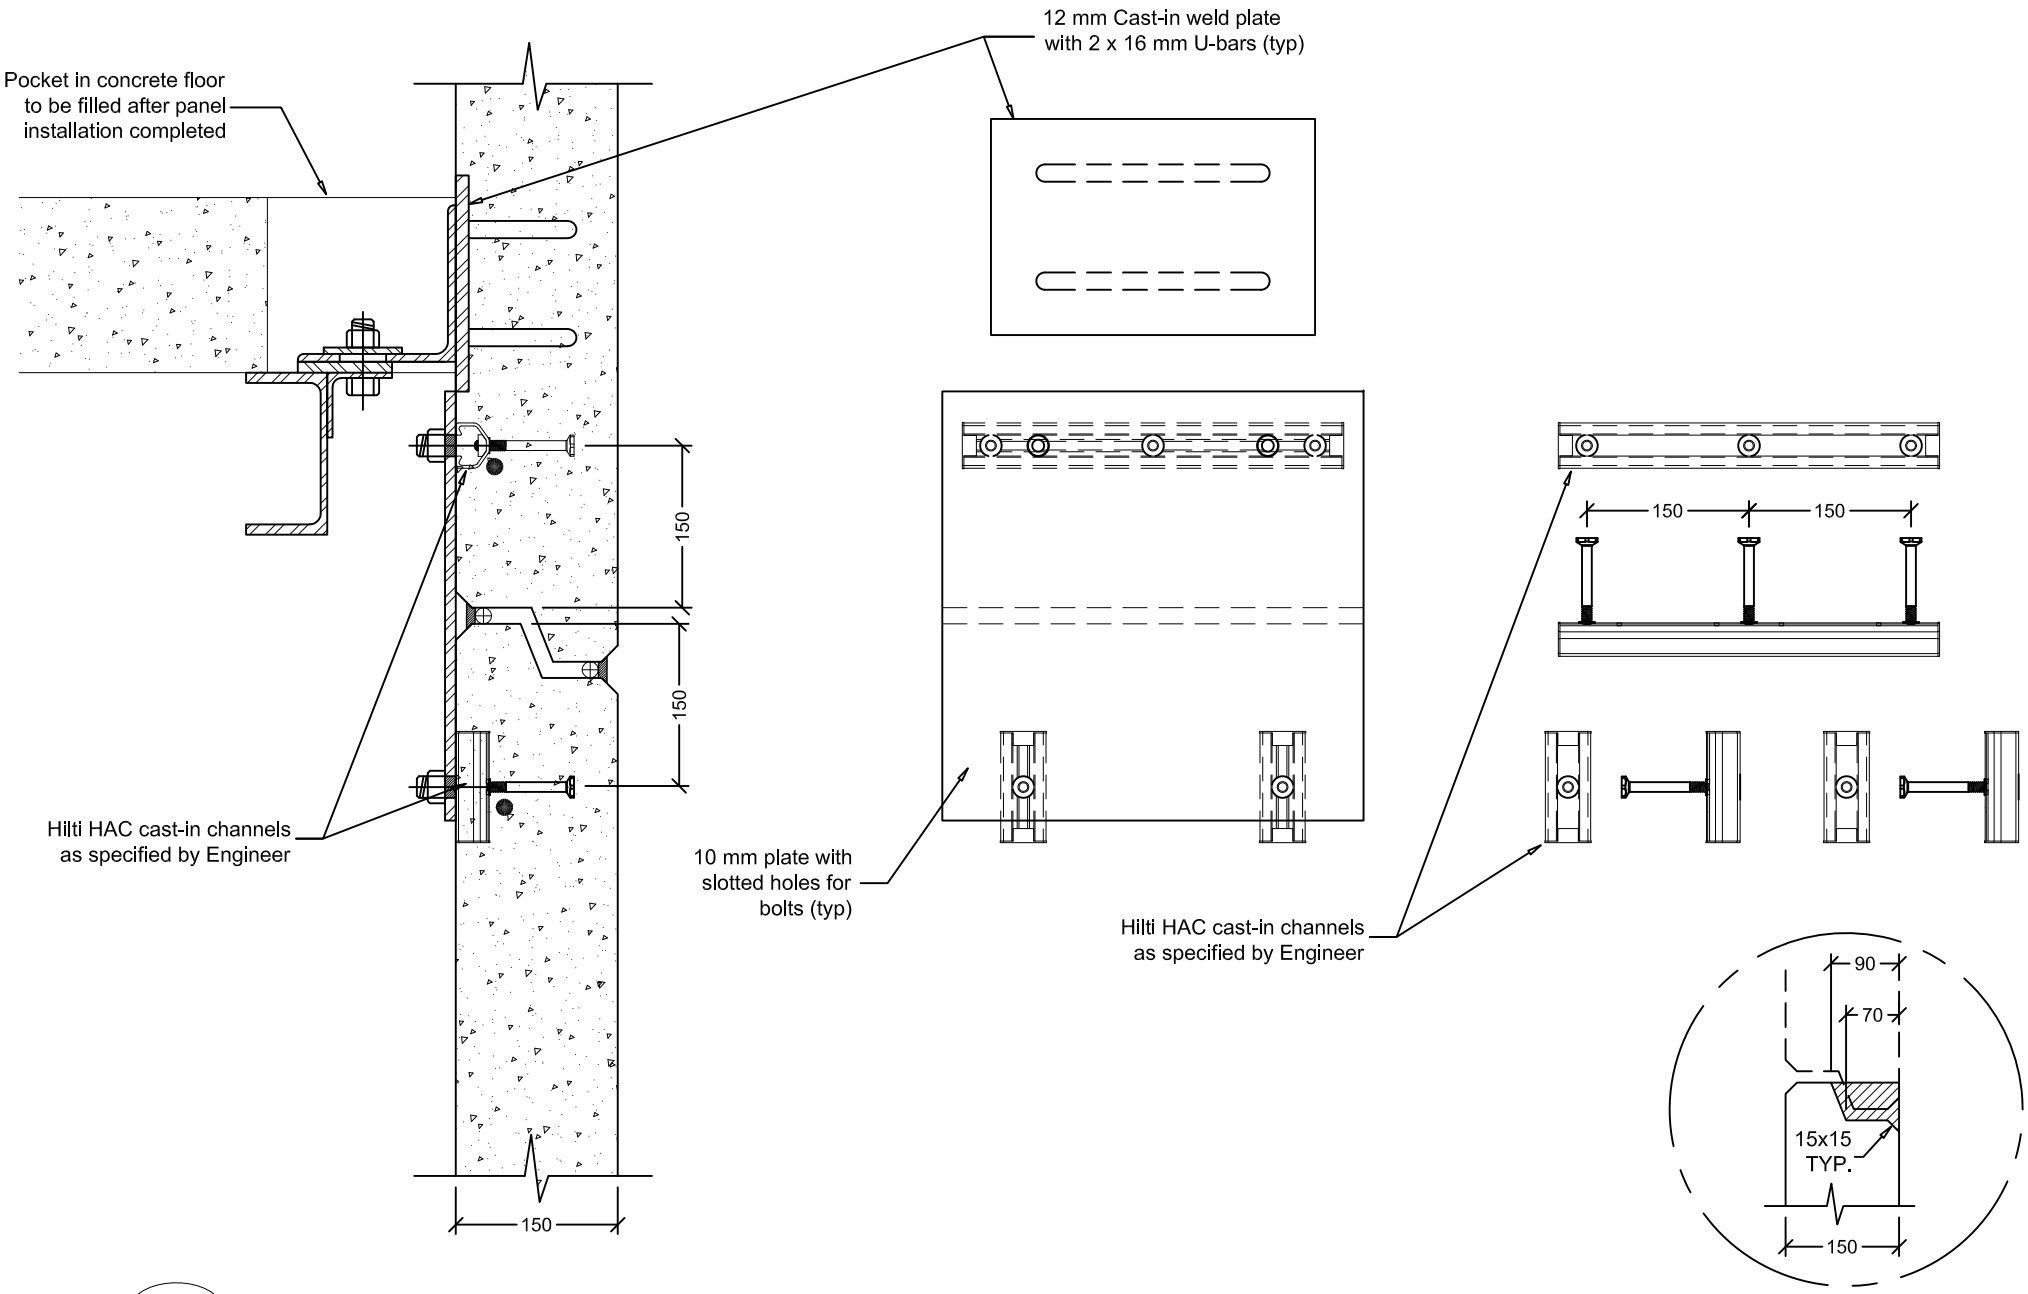

C5 TYPICAL CLADDING PANEL/STRUCTURE CONNECTION - WELD PLATES/HILTI HAC CHANNELS

150 mm Panel Details

© copyright Litecrete NZ Ltd 2024